Cabin John - Fox Hills East Stormwater Retrofit

Montgomery County Department of Environmental Protection

Cabin Branch, a tributary to Seneca Creek in the Potomac River Watershed

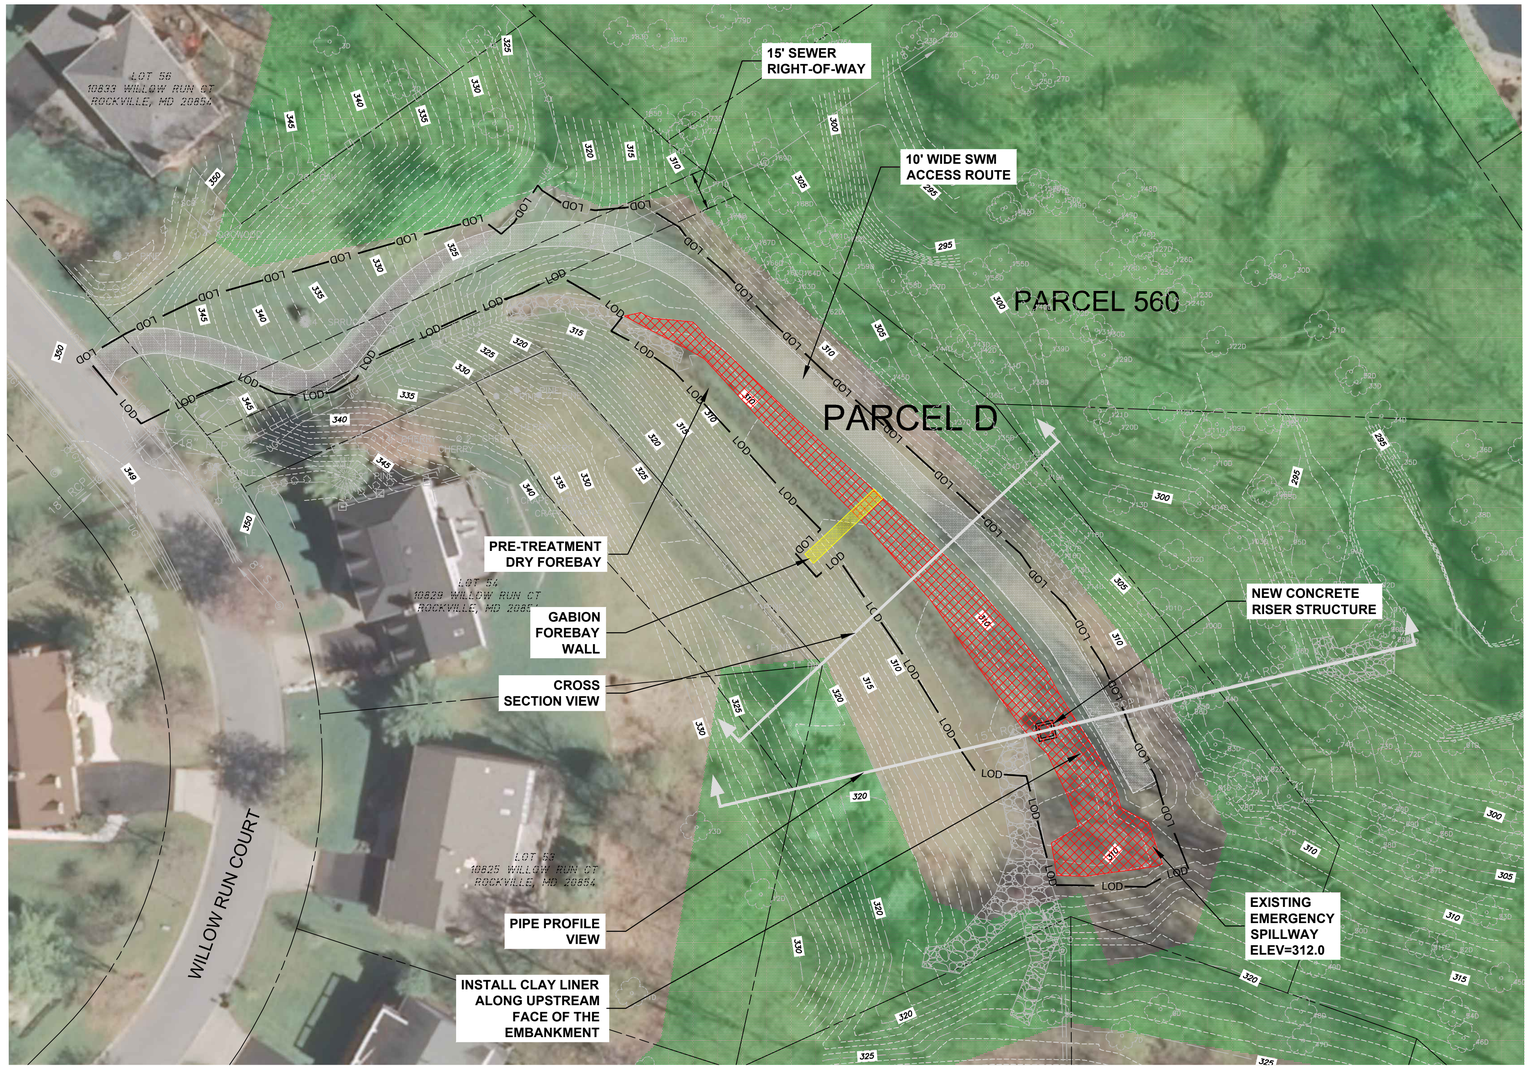

MARYLAND STATE PLANE NAD 83/2007

LEGEND

- CLAY LINER
- FORESTED AREA
- GABION

GRAPHIC SCALE

30 0 15 30 60 120

(IN FEET)

1 inch = 30 ft.

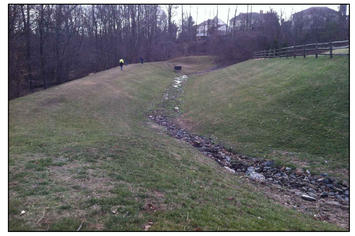

POND LOW FLOW CHANNEL

RIPRAP INFLOW

EMBANKMENT LOOKING WEST

POND OUTFALL

February 2014

For more information, contact:

Joan Fernandez, Joan.Fernandez@montgomerycountymd.gov / 240-499-8531, or Darian Copiz, Darian.Copiz@montgomerycountymd.gov / 240-777-7774 - Department of Environmental Protection

Cabin John - Fox Hills East Stormwater Retrofit

Montgomery County Department of Environmental Protection

Cabin Branch, a tributary to Seneca Creek in the Potomac River Watershed

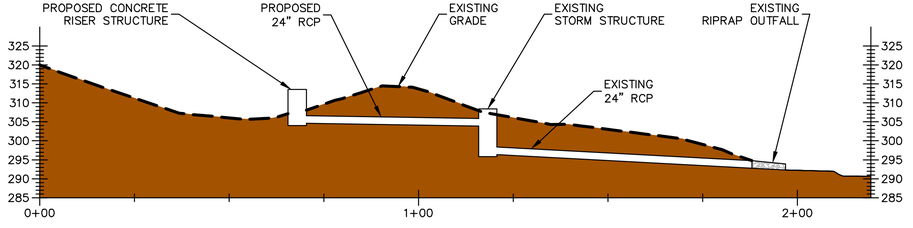

PROFILE VIEW

SCALE: 1" = 20'

LEGEND

EXISTING GROUND SURFACE

PROPOSED GROUND SURFACE

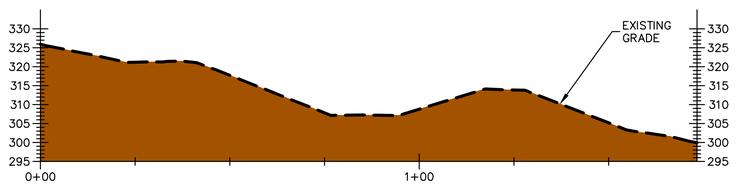

CROSS SECTION VIEW

SCALE: 1" = 20'

GRAPHIC SCALE

20 0 10 20 40 80

(IN FEET)

1 inch = 20 ft.

February 2014

For more information, contact:

Joan Fernandez, Joan.Fernandez@montgomerycountymd.gov / 240-499-8531, or Darian Copiz, Darian.Copiz@montgomerycountymd.gov / 240-777-7774 - Department of Environmental Protection