Legend

- Tree Remaining
- Tree Cut
- Tree Cut Significant
- Rock Structure
- Rip-Rap Protection
- Riffle Structure

Proposed 1-ft Contour

- Index Contour
- Intermediate Contour
- Limit of Disturbance
- Access
- Storage & Staging
- Parcel Boundary

Feet
0 50 100 200

Tree ID	Common Name	DBH (In)	Condition
347	Tuliptree	26	Fair, undermined by stream
609	Red maple	28	Poor, many vines, trunk rot, many dead limbs
615	Tuliptree	28	Good
1024	Tuliptree	25	Good
1033	Tuliptree	38	Good

Old Farm Creek Tributary Stream Restoration Project

Construction Access & Tree Removal

Department of Environmental Protection
Montgomery County Maryland

AMT CONSULTING ENGINEERS

CROSS VANE (CV)

Before

After

STEP POOL (SP)

Before

After

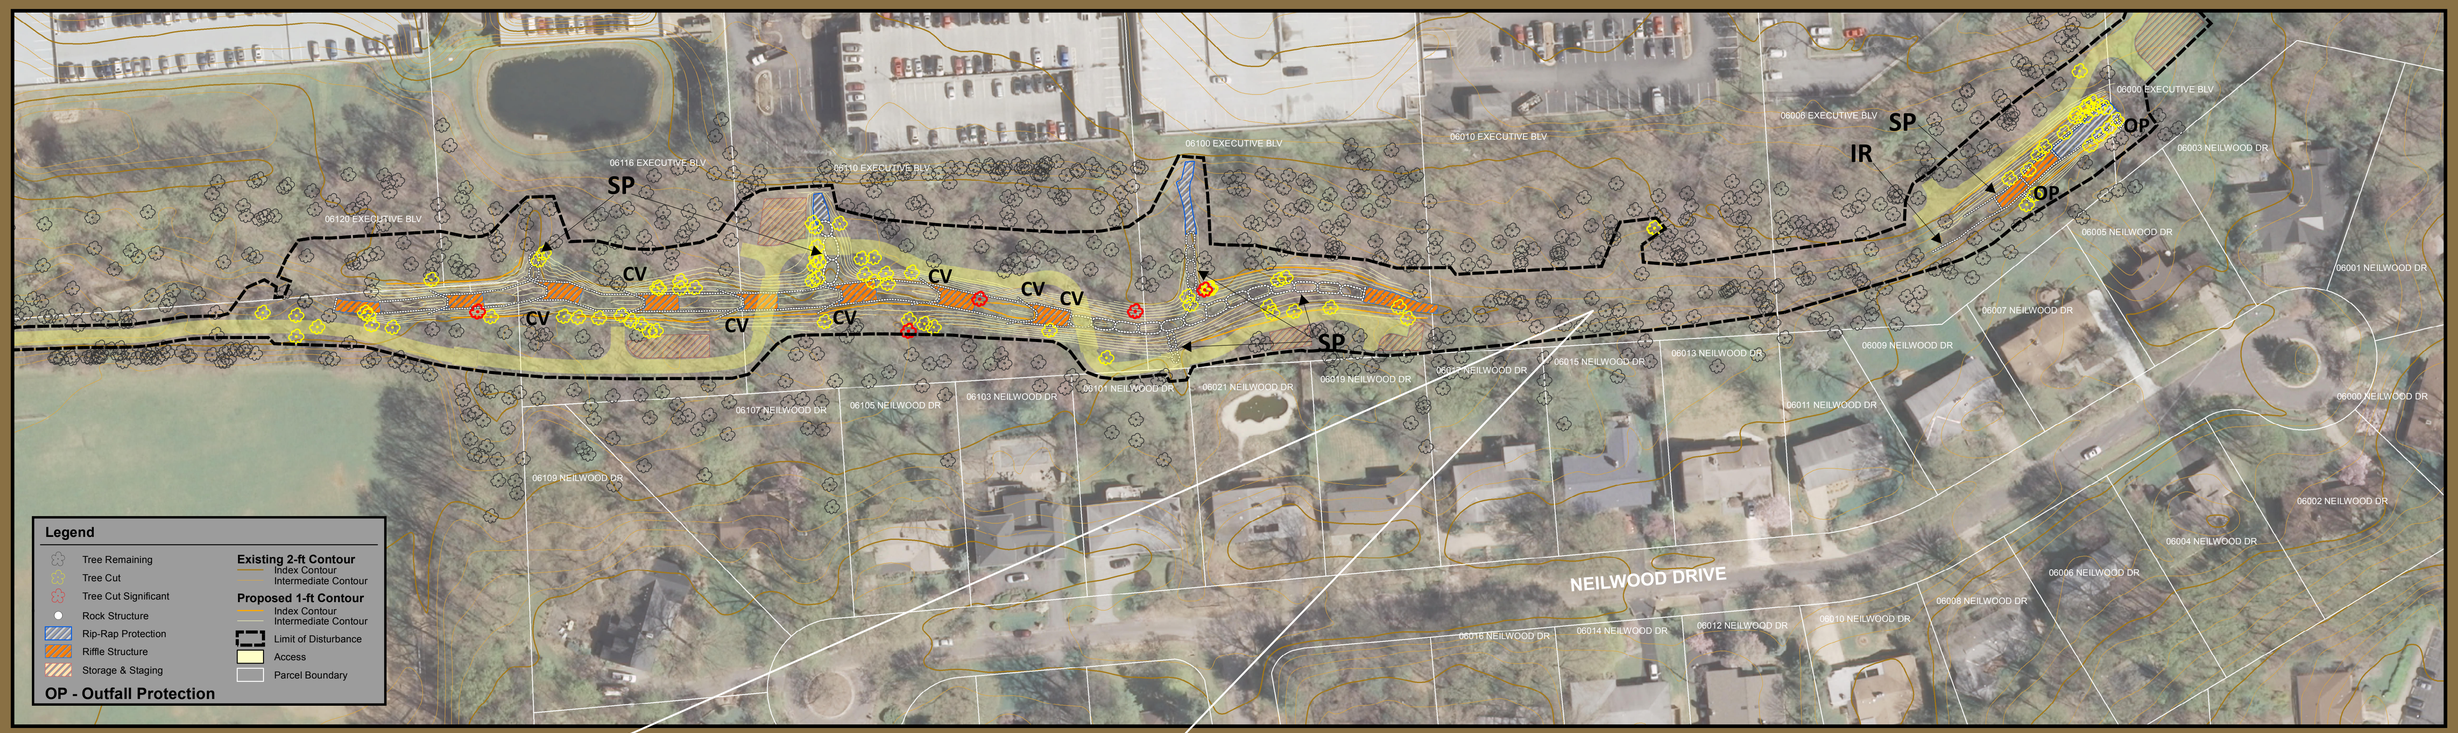

Old Farm Creek Tributary Stream Restoration Project

Mainstem Restoration Techniques

Department of Environmental Protection
Montgomery County Maryland

AMT CONSULTING ENGINEERS

Reach in Good Condition

Before

After

IMBRICATED RIP-RAP (IR)