STORMWATER RETROFIT PROJECTS
SENECA WHETSTONE ASSET #10826

McCormick Taylor
Engineers & Planners Since 1946

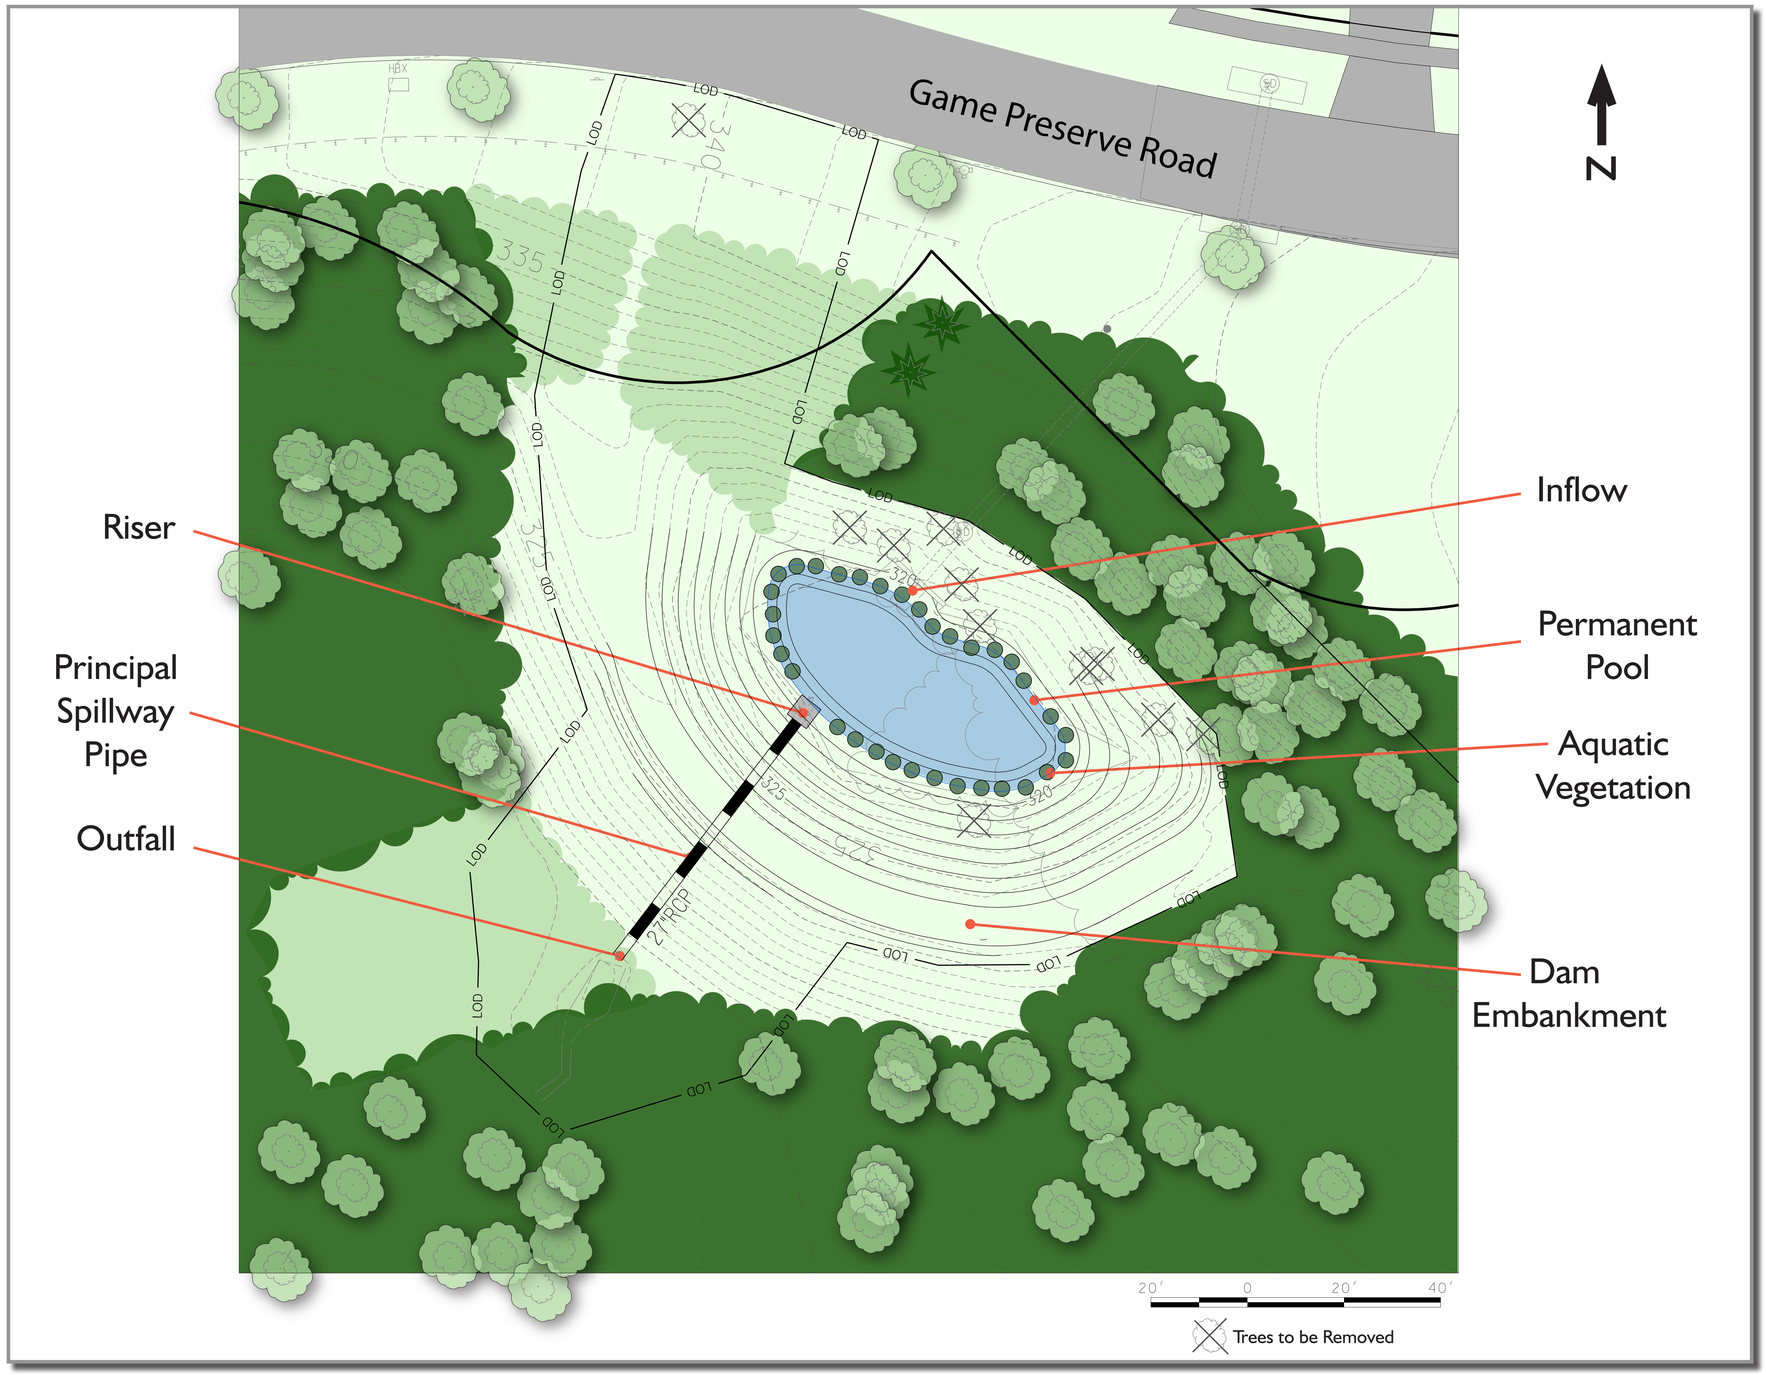

STORMWATER RETROFIT PROJECTS
SENECA WHETSTONE ASSET #10826

McCormick Taylor
Engineers & Planners Since 1946

Pond Cross Section

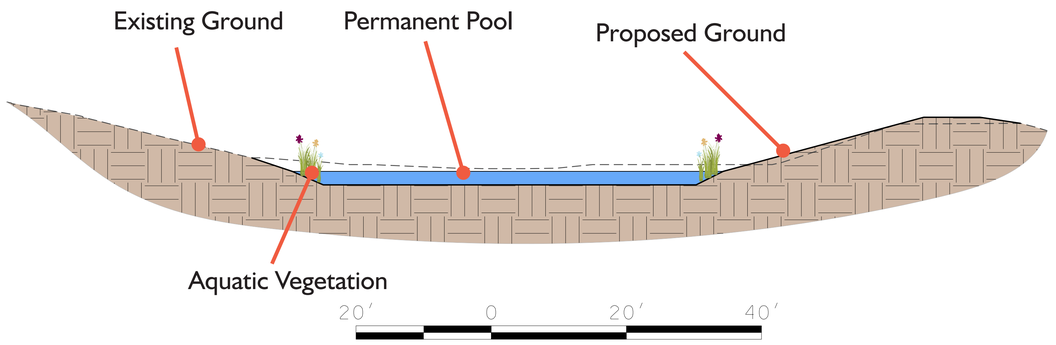
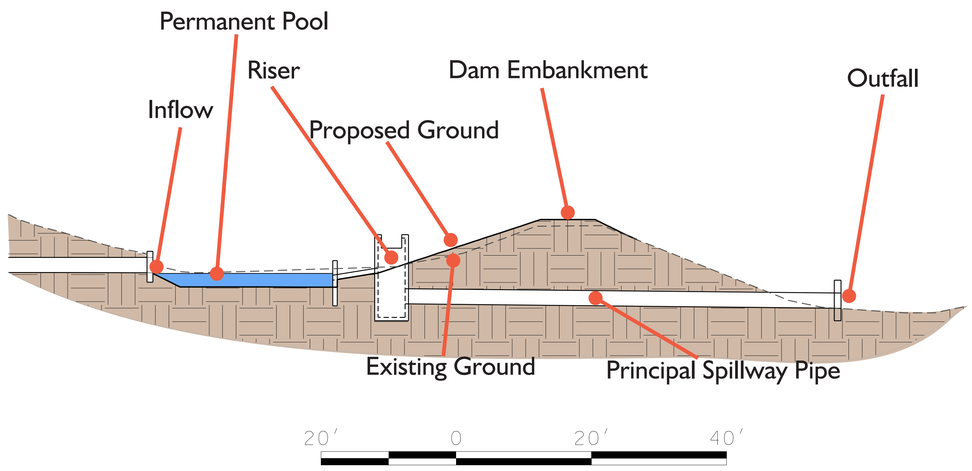
Pipe Profile