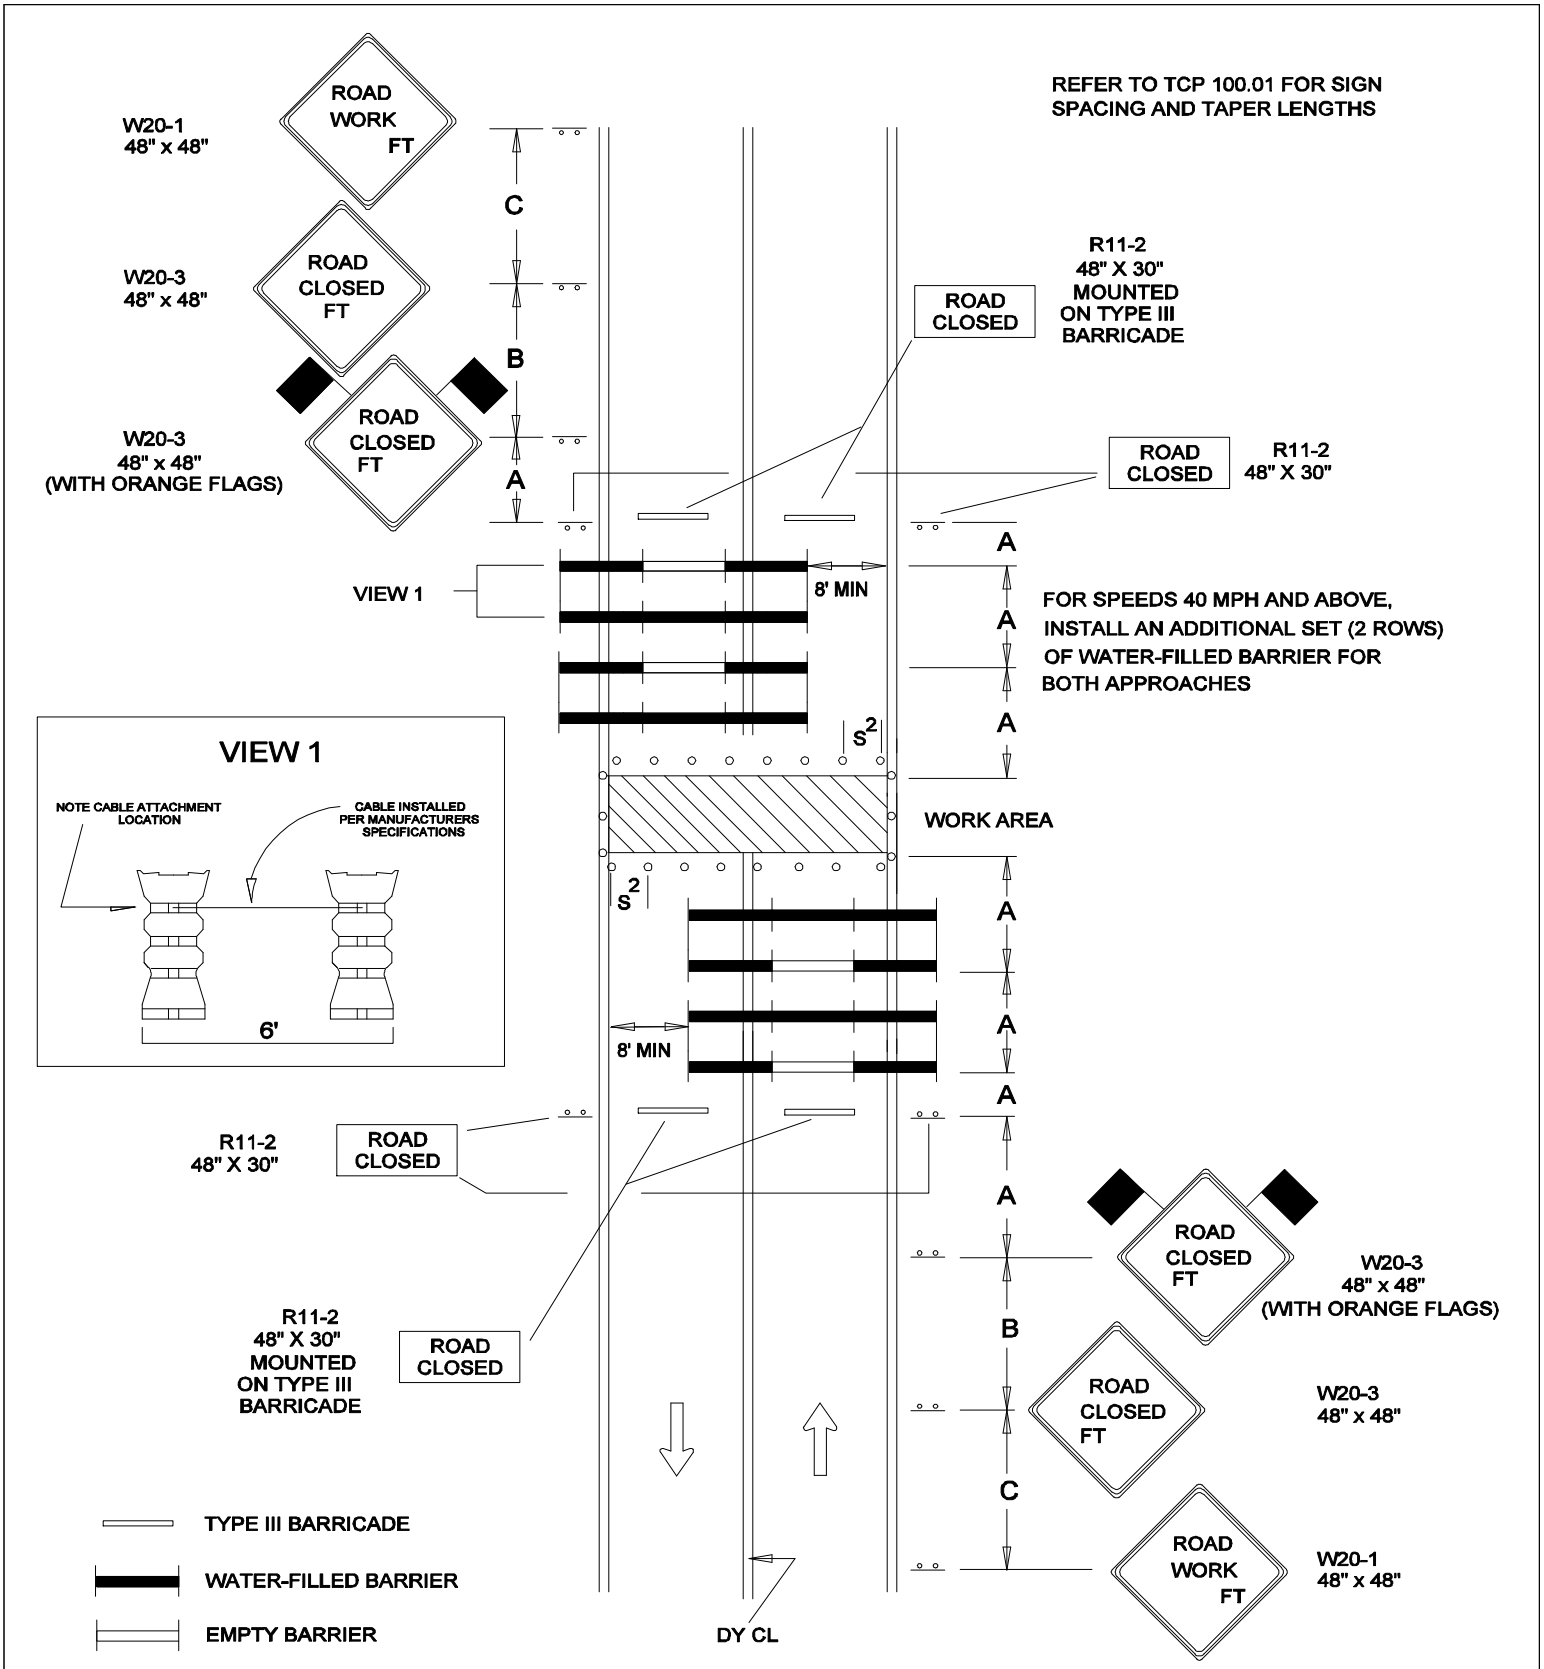


| REVISION BY | DATE | APPROVED |
|---|---|---|
| | | |

| | |
|---|---|
| DATE 07-01-12 | TRAFFIC OPERATIONS SECTION<br>MONTGOMERY COUNTY, MARYLAND |
| DES. BY MCDPWT | ROAD CLOSURE<br>NON - INTERSECTION |
| DRAWN BY TCLE | APPROVED |
| SCALE NTS | CHIEF, TRAFFIC OPERATIONS SECTION |
| | STANDARD TCP-110.01 ___ OF ___ SHEETS |