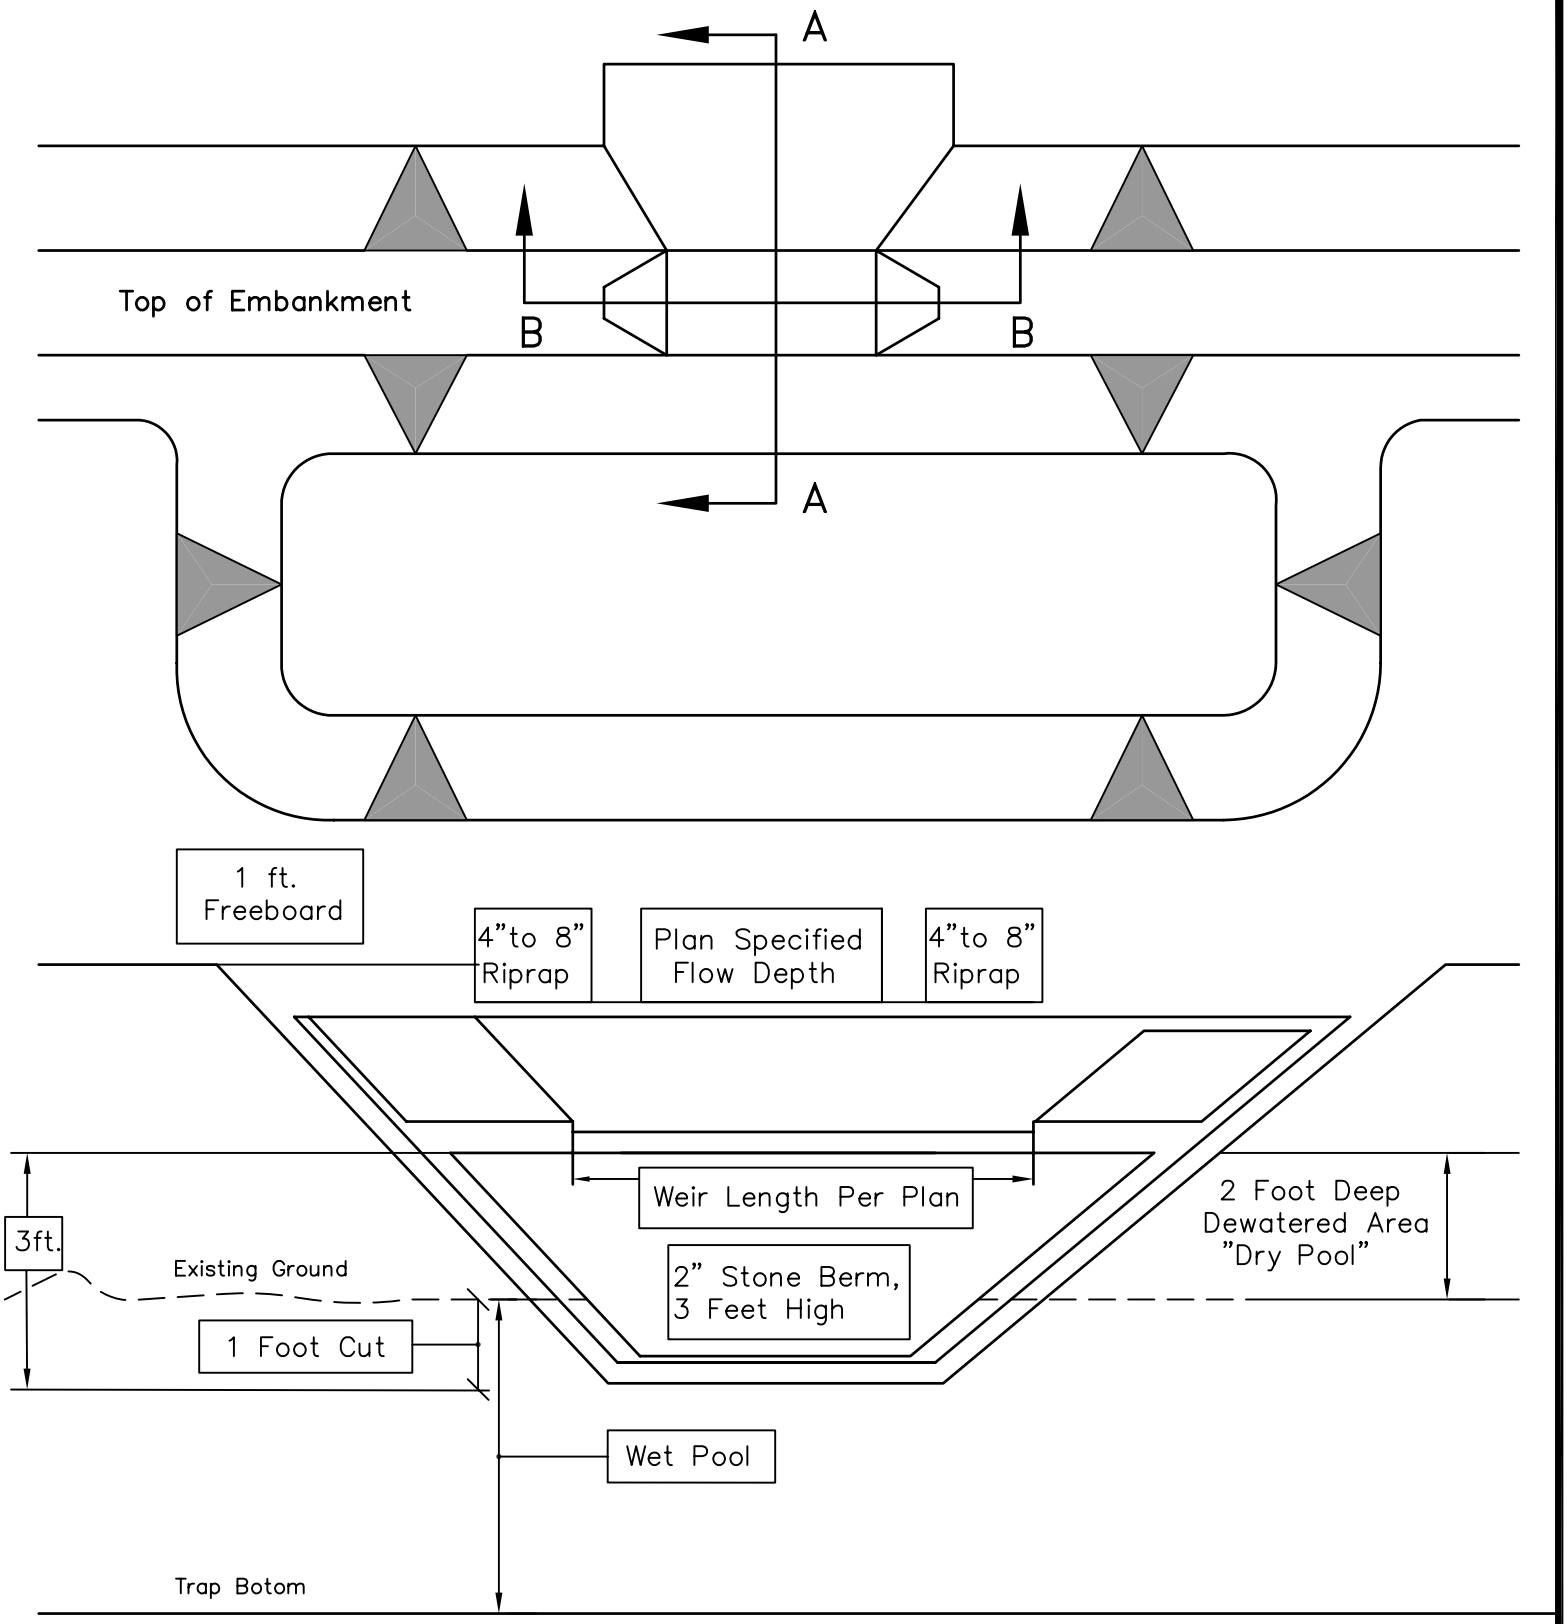

SECTION BB

NO SCALE

	MONTGOMERY COUNTY DEPARTMENT OF PERMITTING SERVICES WATER RESOURCES	DEWATERING RIPRAP OUTLET TRAP DETAIL	DATE: 7/03 SCALE: NONE