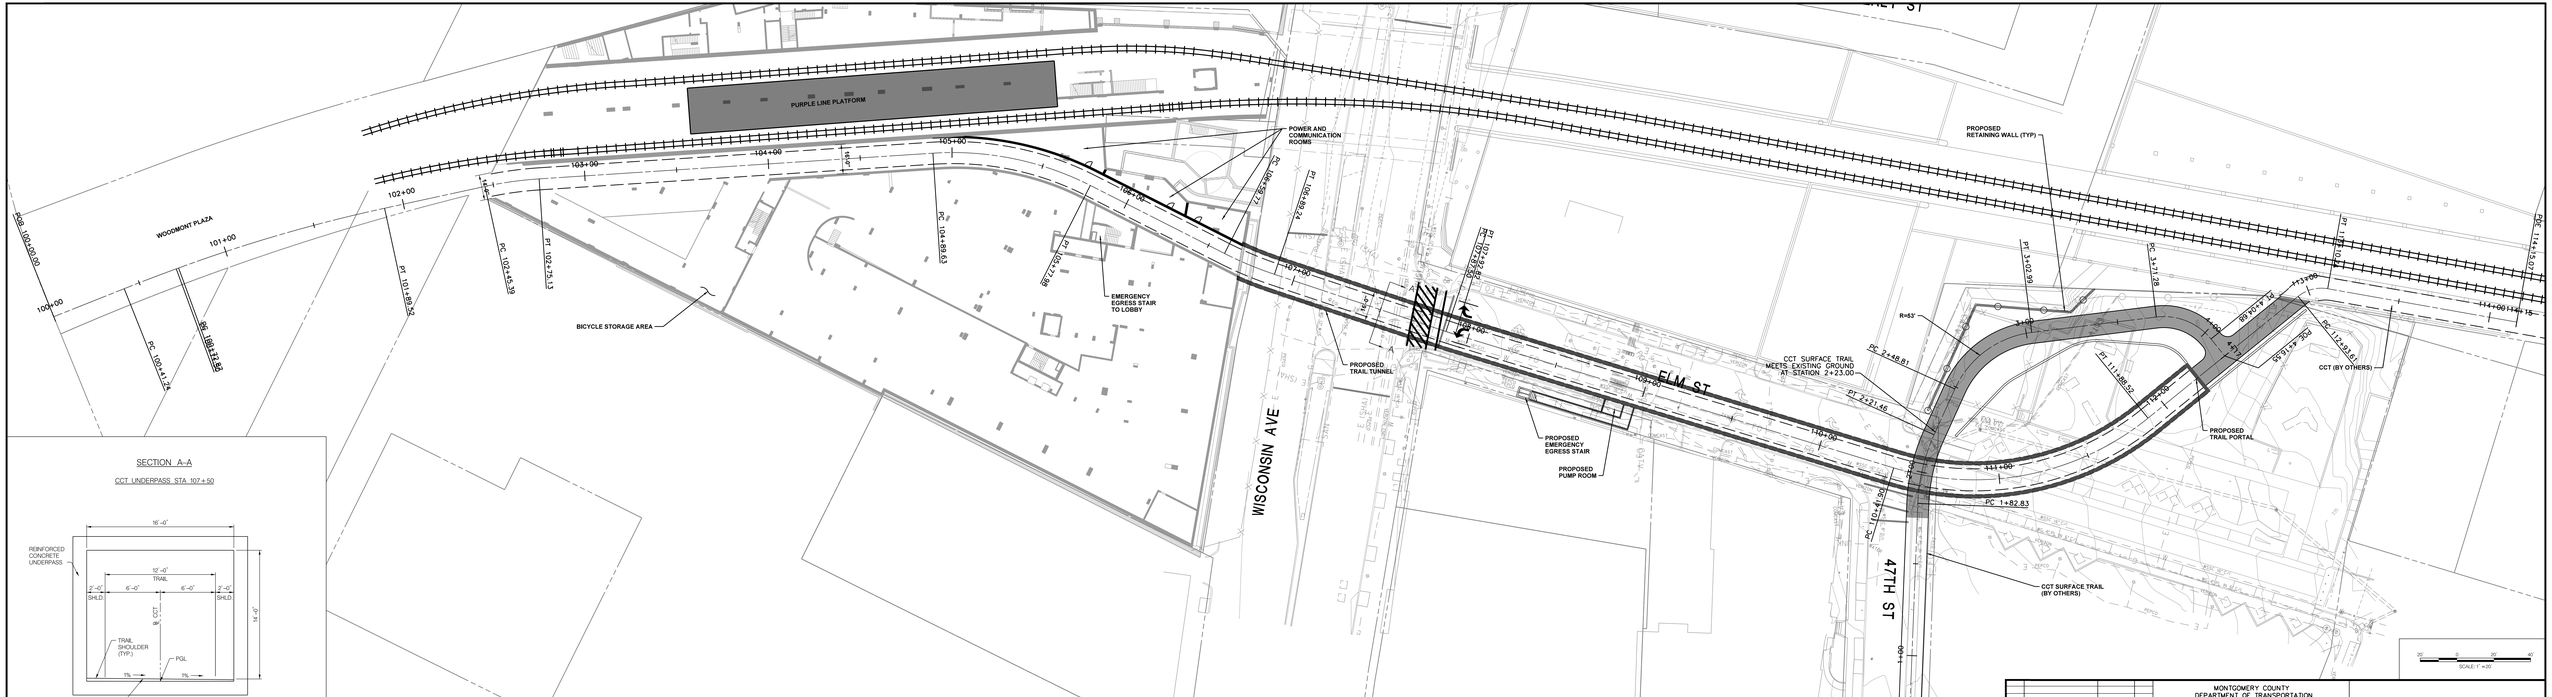
PURPLE LINE PLATFORM
POWER AND COMMUNICATION ROOMS
PROPOSED RETAINING WALL (TYP)
WOODMONT PLAZA
BICYCLE STORAGE AREA
EMERGENCY EGRESS STAIR TO LOBBY
PROPOSED TRAIL TUNNEL
PROPOSED EMERGENCY EGRESS STAIR
PROPOSED PUMP ROOM
CCT SURFACE TRAIL MEETS EXISTING GROUND AT STATION 2+23.00
PROPOSED TRAIL PORTAL
CCT (BY OTHERS)
CCT SURFACE TRAIL (BY OTHERS)
ELM ST
WISCONSIN AVE
47TH ST
R=53'
PC 2+48.81
PT 2+21.46
PC 1+82.83
PT 3+02.99
PC 3+71.78
