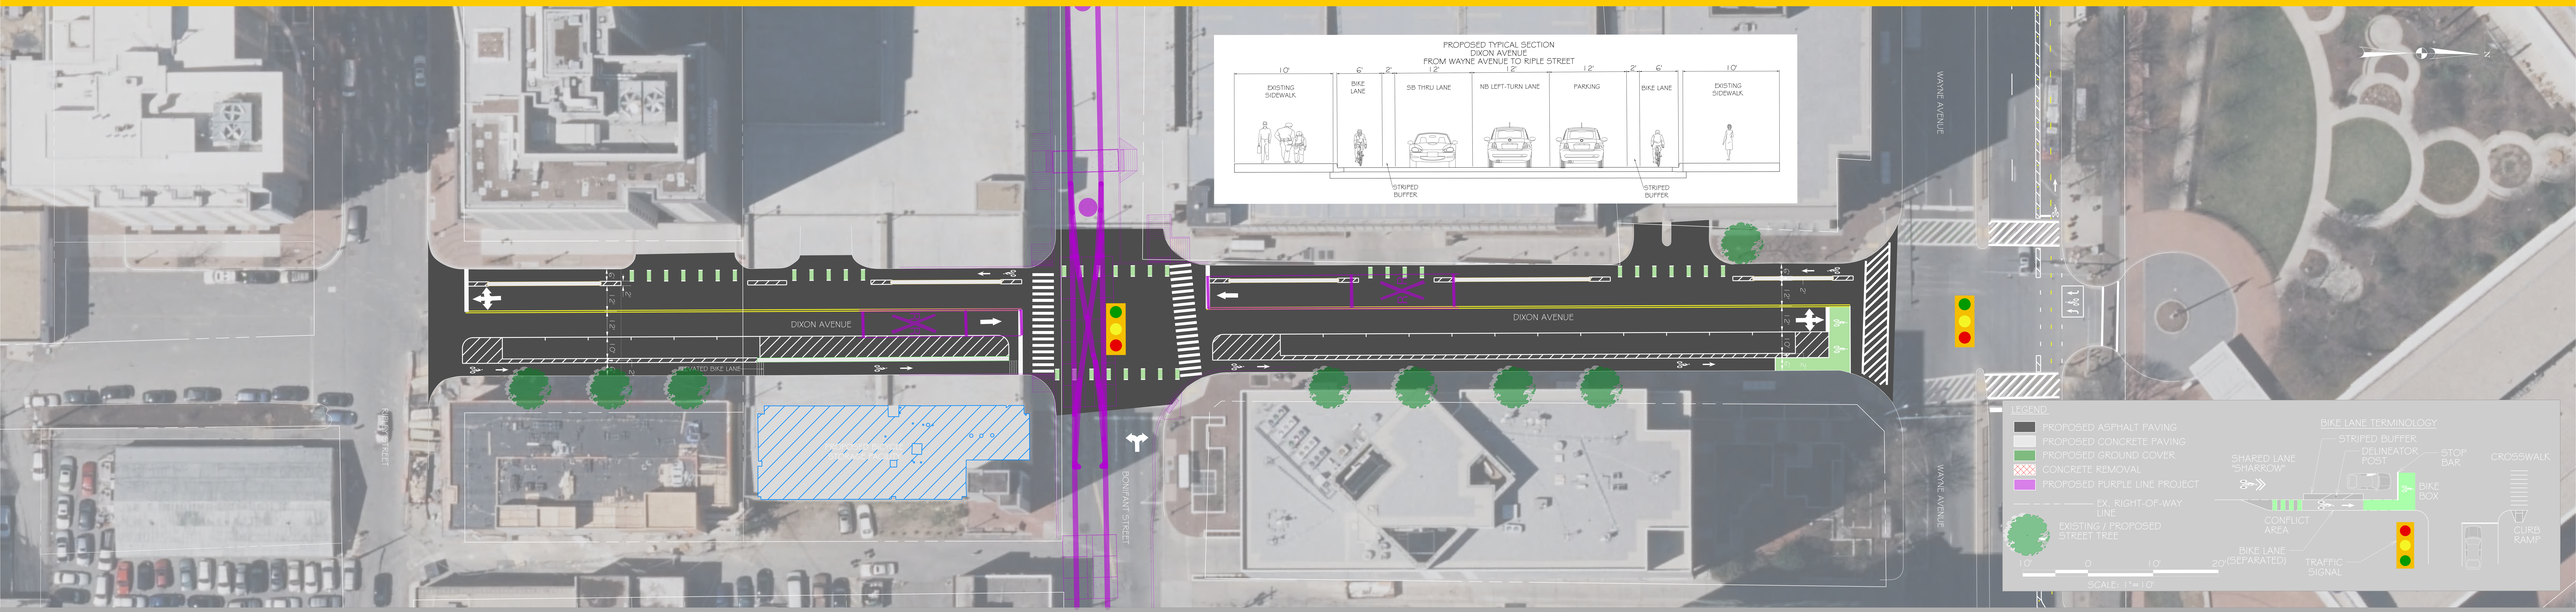

DIXON AVENUE SEPARATED BIKE LANE IMPROVEMENTS
FROM WAYNE AVENUE TO RIPLEY STREET | SILVER SPRING CBD