SUMMARY TABLE – SIGNS

ITEM	SIZE	QUANTITY
D11-1	24"x18"	9
D1-1	24"X6"	1
M7-1	12"x9"	5
U-SHAPED SIGN POST		10

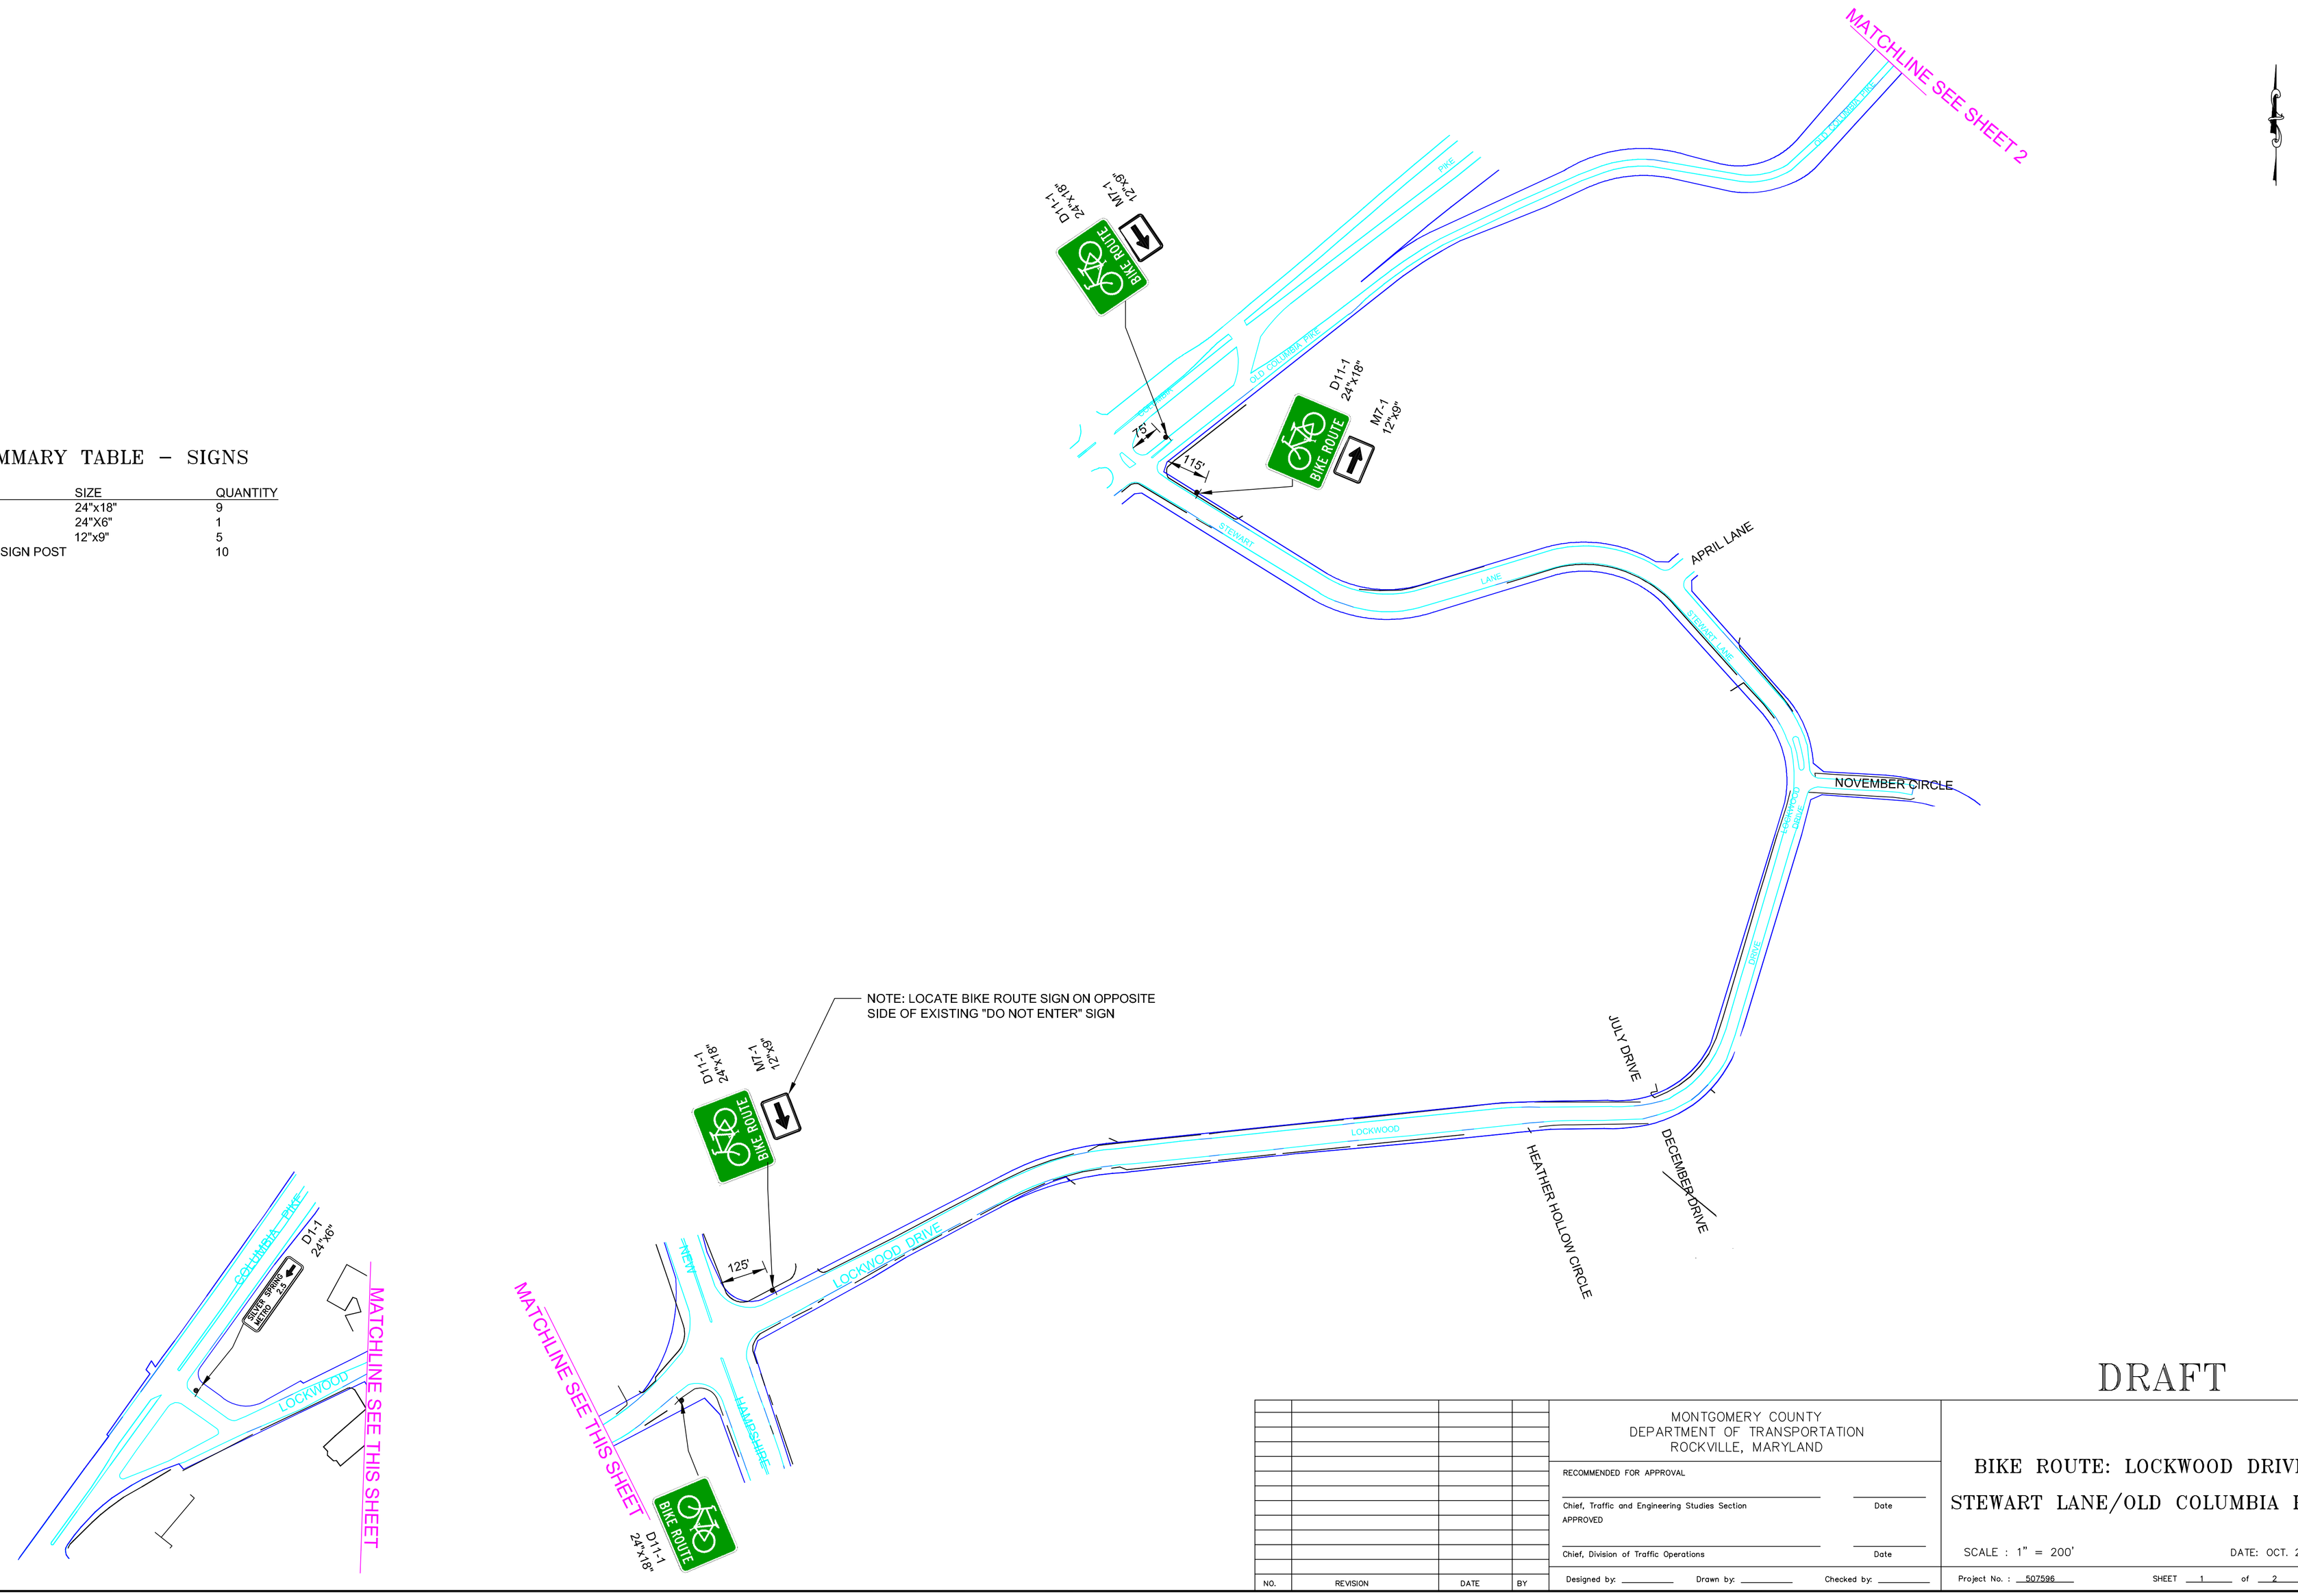

DRAFT

NO.	REVISION	DATE	BY

MONTGOMERY COUNTY
DEPARTMENT OF TRANSPORTATION
ROCKVILLE, MARYLAND

RECOMMENDED FOR APPROVAL

Chief, Traffic and Engineering Studies Section — Date

APPROVED

Chief, Division of Traffic Operations — Date

Designed by: ____ Drawn by: ____ Checked by: ____

BIKE ROUTE: LOCKWOOD DRIVE/ STEWART LANE/OLD COLUMBIA PIKE

SCALE : 1" = 200'

DATE: OCT. 2012

Project No. : 507596

SHEET 1 of 2

S:\PROJECTS\Projects\507596-ANNUAL BIKEWAY PROGRAM\PROJECTS\Lockwood-Stewart-Old Columbia\120806 Old Columbia Sign Plan.dwg, 10/18/2012 3:15:15 PM