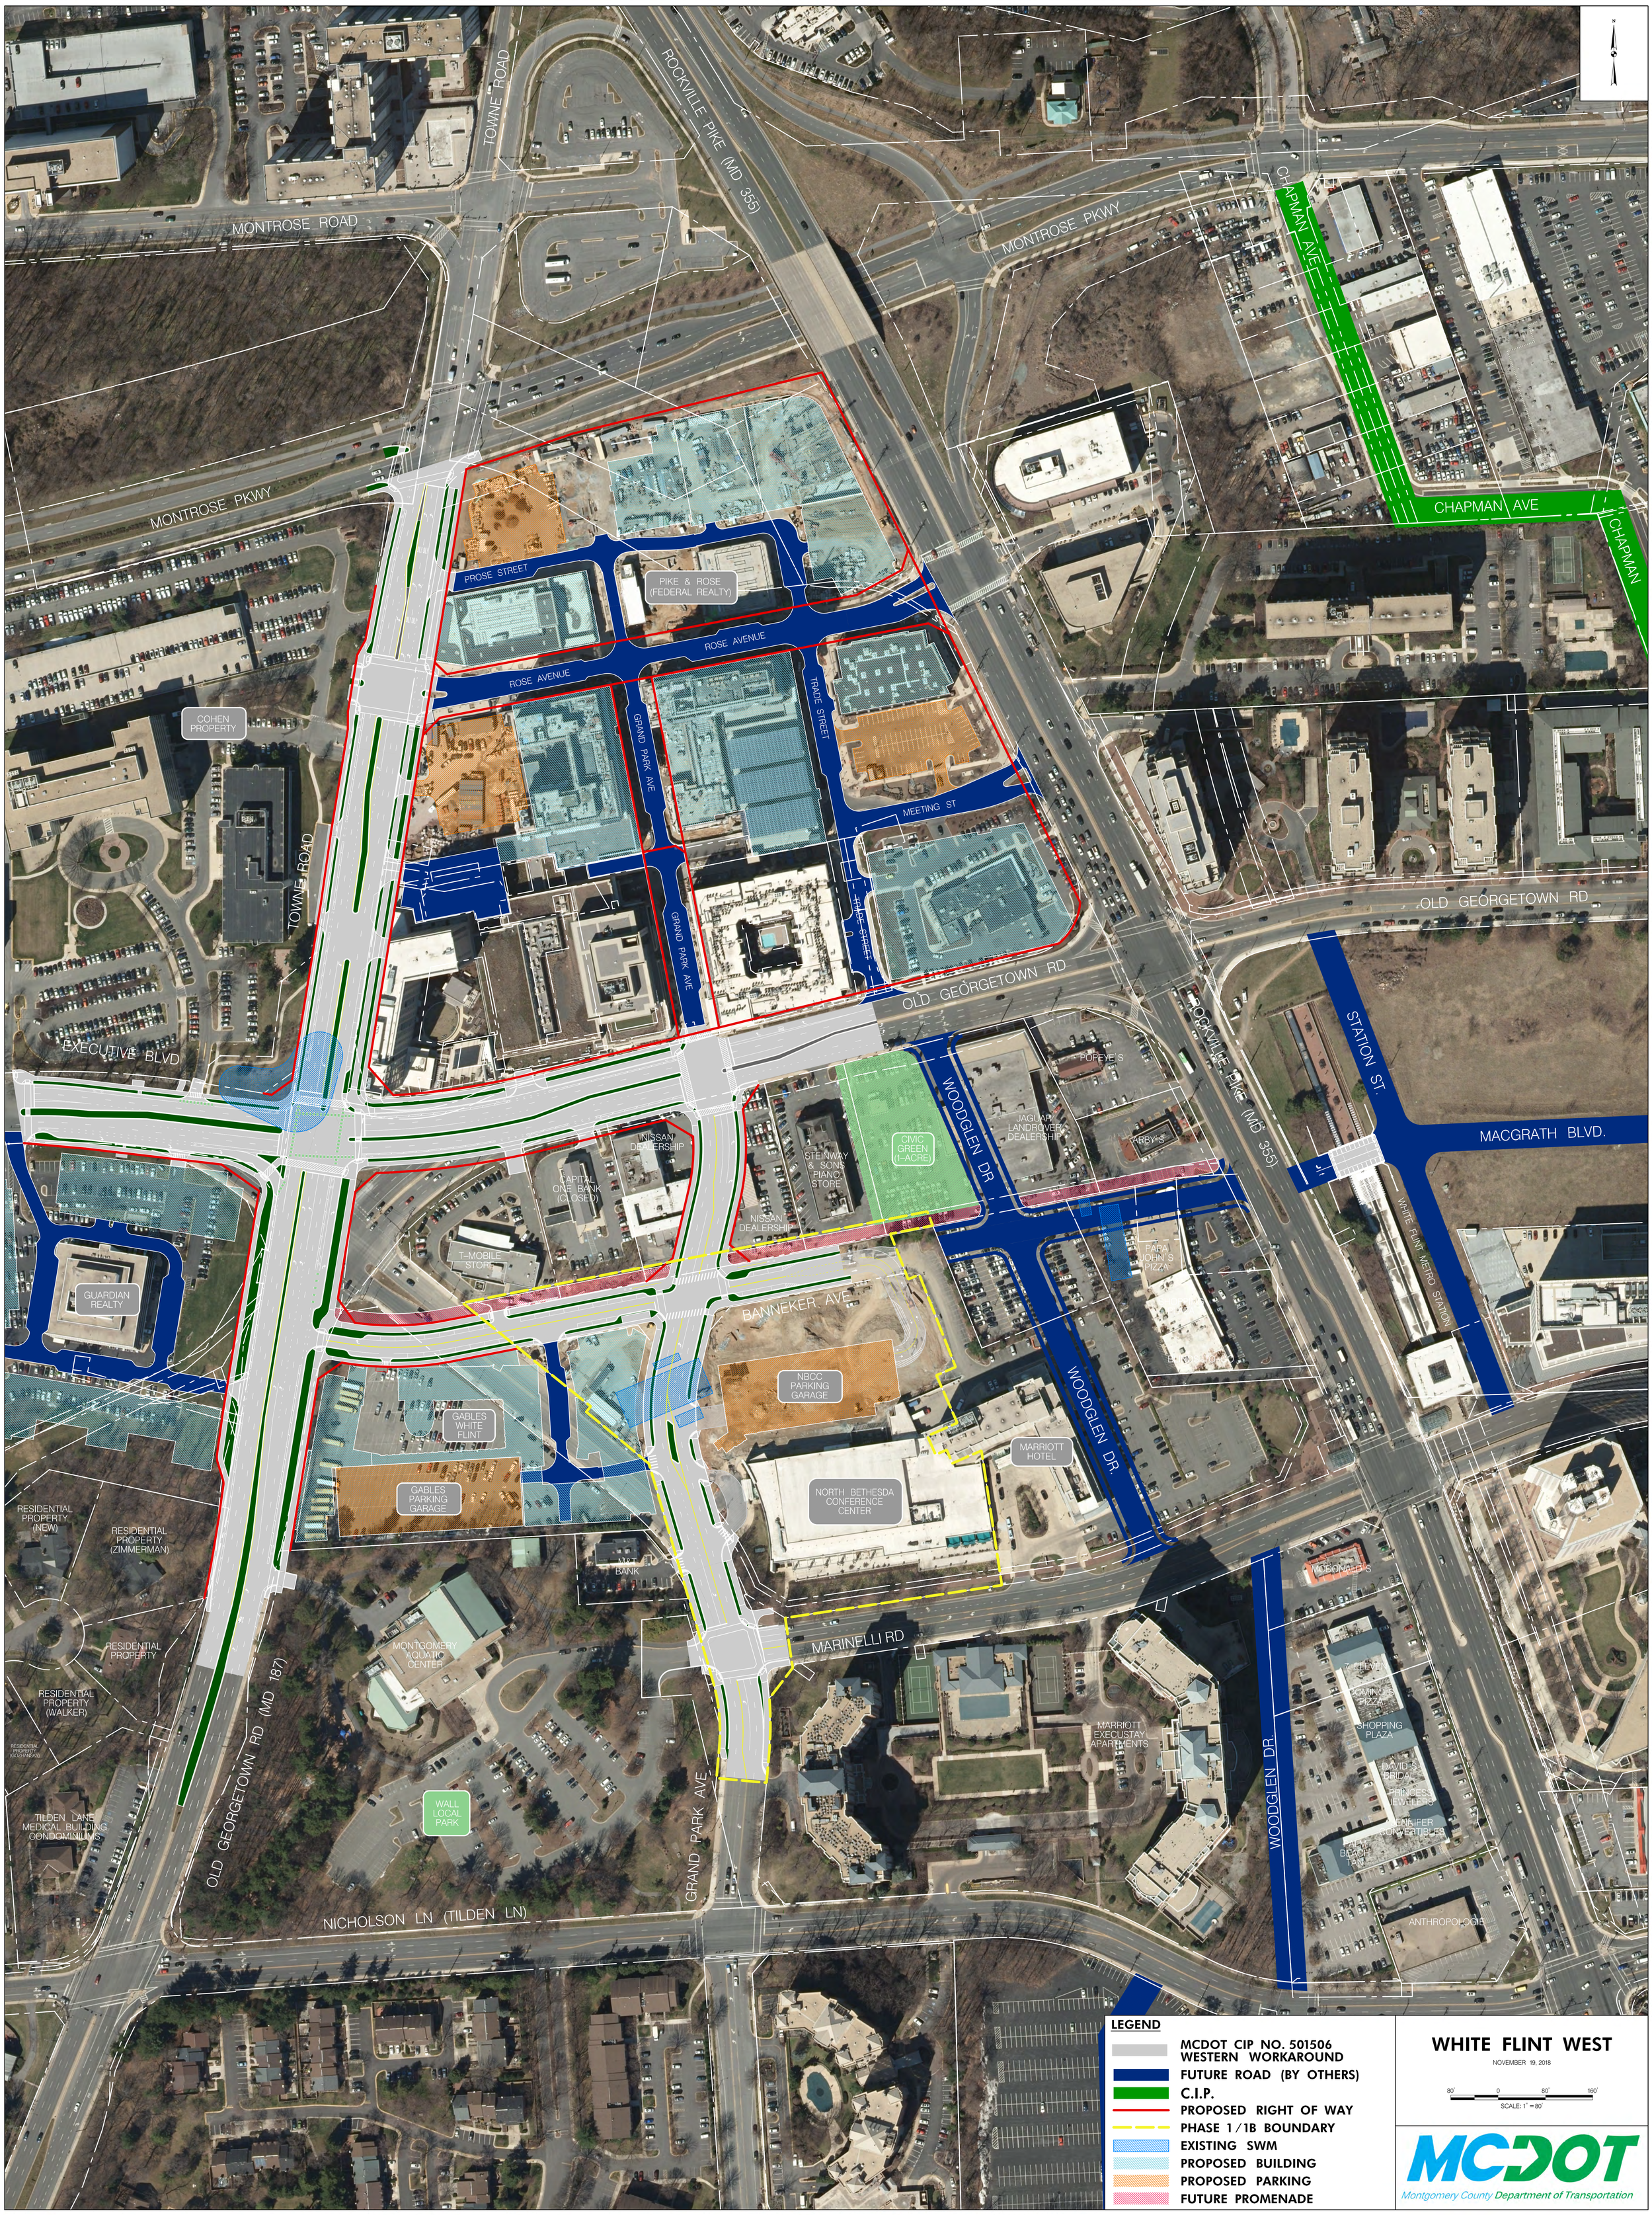
MONTROSE ROAD
TOWNE ROAD
ROCKVILLE PIKE (MD 355)
MONTROSE PKWY
CHAPMAN AVE
CHAPMAN
PROSE STREET
PIKE & ROSE (FEDERAL REALTY)
ROSE AVENUE
GRAND PARK AVE
TRADE STREET
MEETING ST
COHEN PROPERTY
EXECUTIVE BLVD
OLD GEORGETOWN RD
STATION ST.
MACGRATH BLVD.
WOODGLEN DR.
POPEYE'S
JAGUAR LANDROVER DEALERSHIP
ARBY'S
CIVIC GREEN (1-ACRE)
STEINWAY & SONS PIANO STORE
NISSAN DEALERSHIP
CAPITAL ONE BANK (CLOSED)
T-MOBILE STORE
WHITE FLINT METRO STATION
PAPA JOHN'S PIZZA
BANNEKER AVE
GUARDIAN REALTY
NBCC PARKING GARAGE
GABLES WHITE FLINT
GABLES PARKING GARAGE
MARRIOTT HOTEL
NORTH BETHESDA CONFERENCE CENTER
RESIDENTIAL PROPERTY (NEW)
RESIDENTIAL PROPERTY (ZIMMERMAN)
M&T BANK
MCDONALD'S
MARINELLI RD
RESIDENTIAL PROPERTY
RESIDENTIAL PROPERTY (WALKER)
MONTGOMERY AQUATIC CENTER
7-ELEVEN
DOMINO'S PIZZA
SHOPPING PLAZA
DAVID'S BRIDAL
PRINCESS JEWELERS
JENNIFER CONVERTIBLES
ALL BEACH TAN
ANTHROPOLOGIE
MARRIOTT EXECUSTAY APARTMENTS
RESIDENTIAL PROPERTY (GOODMANSKY)
TILDEN LANE MEDICAL BUILDING CONDOMINIUMS
OLD GEORGETOWN RD (MD 187)
WALL LOCAL PARK
NICHOLSON LN (TILDEN LN)
LEGEND
MCDOT CIP NO. 501506 WESTERN WORKAROUND
FUTURE ROAD (BY OTHERS)
C.I.P.
PROPOSED RIGHT OF WAY
PHASE 1/1B BOUNDARY
EXISTING SWM
PROPOSED BUILDING
PROPOSED PARKING
FUTURE PROMENADE
WHITE FLINT WEST
NOVEMBER 19, 2018
80' 0 80' 160'
SCALE: 1" = 80'
MCDOT
Montgomery County Department of Transportation